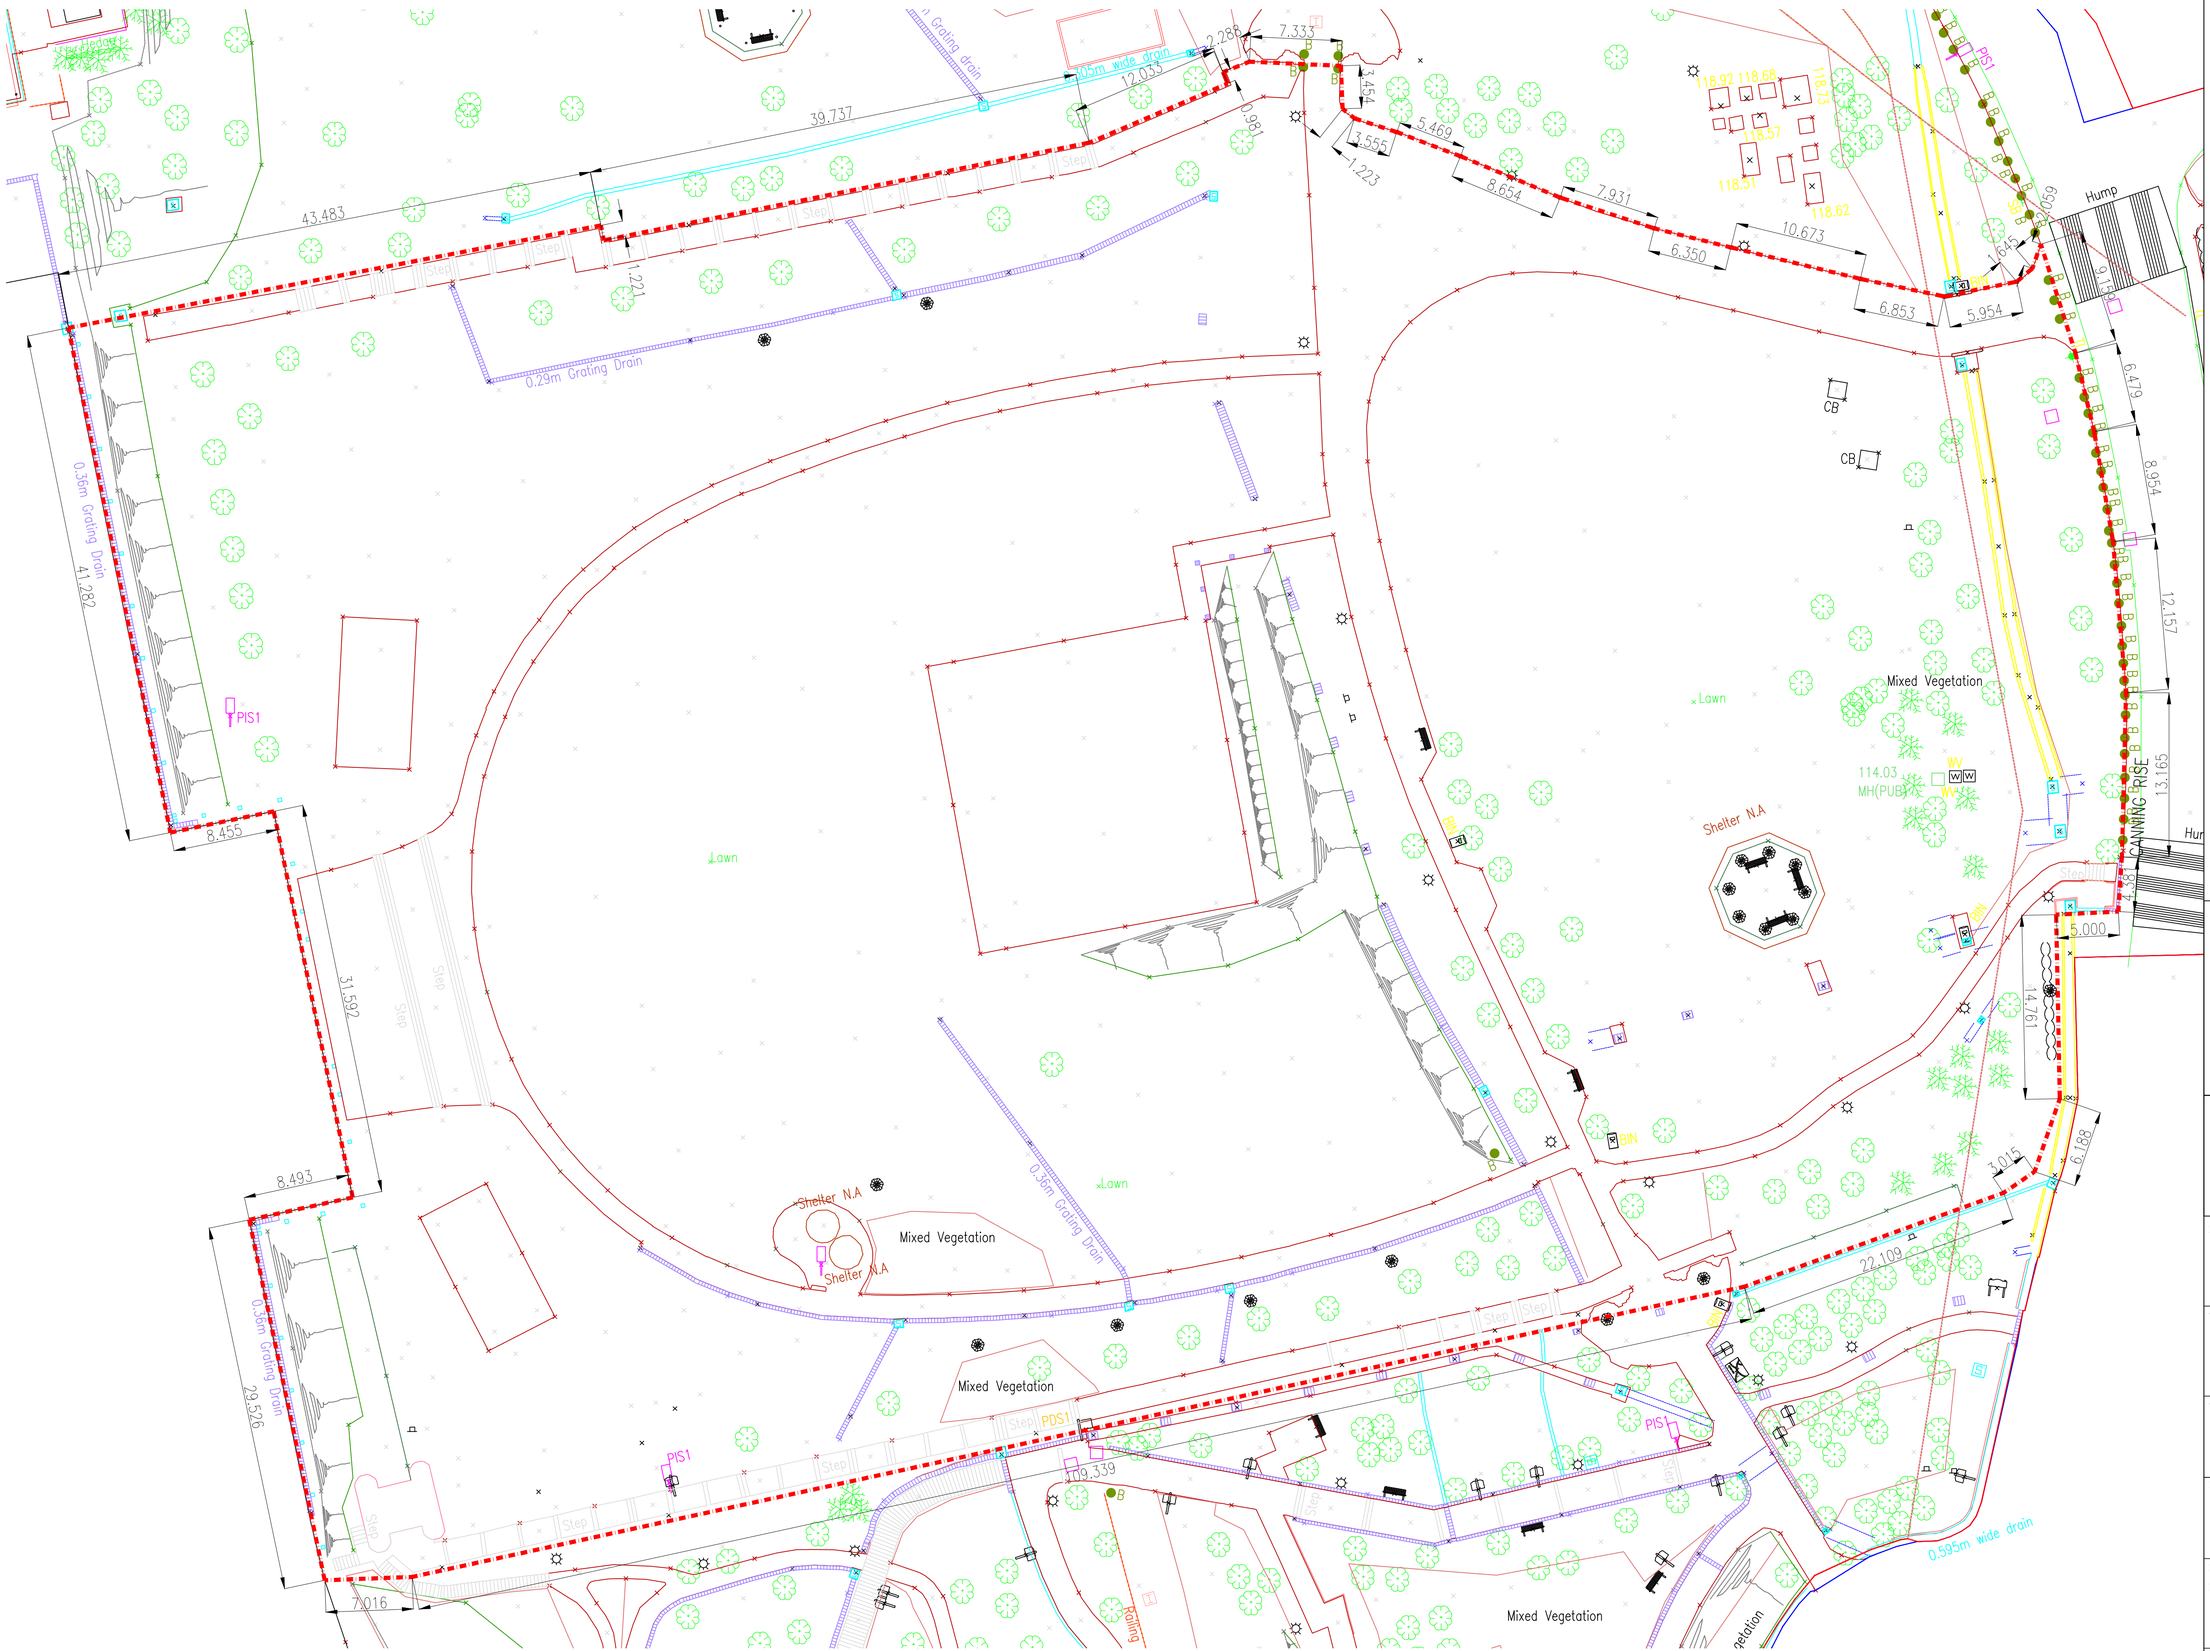

FORT CANNING GREEN PLAN

SCALE 1:250

AREA = 14400 SQM

LEGEND:

MH(SEW)	Sewer Manhole	AC	Air condition system
MH(SEW)	Sewer Manhole	PBBQ	BBQPIT
MH(TAS)	Telecom Manhole	PDR1	Dog Run
MH(PUB)	MH(PUB)	PDF1	Drinking Fountain
MH(ELECT)	Electrical Manhole	BIN	Dustbin
IC	Inspection Chamber(round)	PLB1	Lifebuoy
IC	Inspection Chamber(square)	PTB1	Telephone Booth
Sump		PGY1	Gantry
IG	Iron Grating	PTP	Thermoplastic Prints
IP	Iron Plate	PFP	Foot Prints
RS	Road Sign	PCBS	Concrete Bench Structure
SB	Sign Board	PCBB	Concrete Bench
SB(BIG)	Sign Board(BIG)	PCS1	Concrete Stool
PCS	Pedestrian Crossing Sign	PCWB	Concrete Wood Bench
JWS	Jay Walking Sign	PGB1	Granite Bench
TS	Traffic Sign	PGS1	Granite Stool
TL	Traffic Light Pole	PMB1	Metal Bench
RB	Reflective Bollard	PPB1	Pseudo Wood Bench
KP	Kilometre Post	PPPB	Pvc/pastisol Bench
BP	Bus Pole	PWB1	Wood Bench
SC	Surveillance Camera	PDS1	Directional Signs
CJ	Cable Joint Indicator	PIS	Information Sign
CAB	Cable Marker	PLM	Location Map
EB	Electric Box	PPNS	Park Name Sign
EP	Electric Pole	PSWS	Signage With Stand
LP	Lamp Post	PWS	Warning Sign
TP	Telephone Pole	PIS1	Interpretive Sign
FGP	Flag Pole	PTB	Table
LB	Letter Box	PPT	Picnic Table
PTB	Public Phone Booth	PSCT	Sculptures
B	Bollard	TLS	Trellis
GB	Gate Barrier	DS	Decorative Stones
WV	Water Valve	PFAP	Fire Alarm Panel
FH	Fire Hydrant	PFEG	Fire Extinguisher
WM	Water Meter	PHR	Hose Reel
GV	Gas Valve	PSS	Sprinkler System
GI	Gas Indicator	PUL1	Up-Lighters
AV	Air Valve	PSL1	Shelter Lighting
V	Unknown Valve	PCB1	Climber
MW	Pipe Line Marker(Water)	PCE1	Composite Equipment
MG	Pipe Line Marker(Gas)	PJGF	JG Fitness Equipment
MO	Pipe Line Marker(Oil)	PAFE	Adult Fitness Equipment
PS	Pipe Stopper	PGCB	Gym/Climbing Bar
BH	Borehole	PMGR	Merry-Go Round
WEL	Well	PSP1	Sandpit
	Precise Leveling Bench Mark	PSS1	Seesaw
	Control Point Mark	PSLD	Slide
	Tree	PSN1	Space Net
	Palm Tree	PSR1	Spring Rocker
	Coconut Tree	SWING	Swing
	Gate	PFF1	Flyingfox
	Fence	PSPS	Stepping Pad/Stones
	Hoarding	PBB	Balance Beam
	Railing	PCP	Chinup
	Gas Pipe Line	PEQT	Play equipment (Toddler)
	Cable Line	PEQ2	Play equipment (2-5yrs old)
	Road Reserve Line	PEQ5	Play equipment (5-12yrs old)
	Boundary	PEQ12	Play equipment (>12yrs old)

SO / SO REP's REVIEW

Date Received: _____ Date Returned: _____

Checked By: _____ Submission Ref. No: _____

- ☐ APPROVED
- ☐ APPROVED AS NOTED
- ☐ REVISE AND RESUBMIT
- ☐ REJECTED/ UNREVIEWED
- ☐ RESUBMIT FOR RECORDS ONLY

CLIENT's REVIEW

Date Received: _____ Date Returned: _____

Checked By: _____ Submission Ref. No: _____

- ☐ APPROVED
- ☐ REVISE AND RESUBMIT

Project:

HORTCENTER
SECRET GARDEN REPLACEMENT OF GFRC
AND PROVISION OF NEW GAZEBO

Owner:

National Parks Board
Singapore Botanic Gardens
1 Cluny Road
Singapore 259569

Civil & Structural Engineer :

Main Contractor:

Landscape Engineering Pte Ltd
97 Pioneer Road Singapore 639579
Tel: 6889 2216 Fax: 6889 2316
Email: landscape@singnet.com.sg
Website: www.lepl.com.sg

Drawing Title :

FORT CANNING GREEN PLAN

Project No:	Drawing No:
NPARKS/N/47/2021	LE-N-47-TP-004
	Rev No:

Scale:	Date:	Drawn By:	Checked By:
As Shown	1 DEC 2023	SHUXIAN	ELVIE